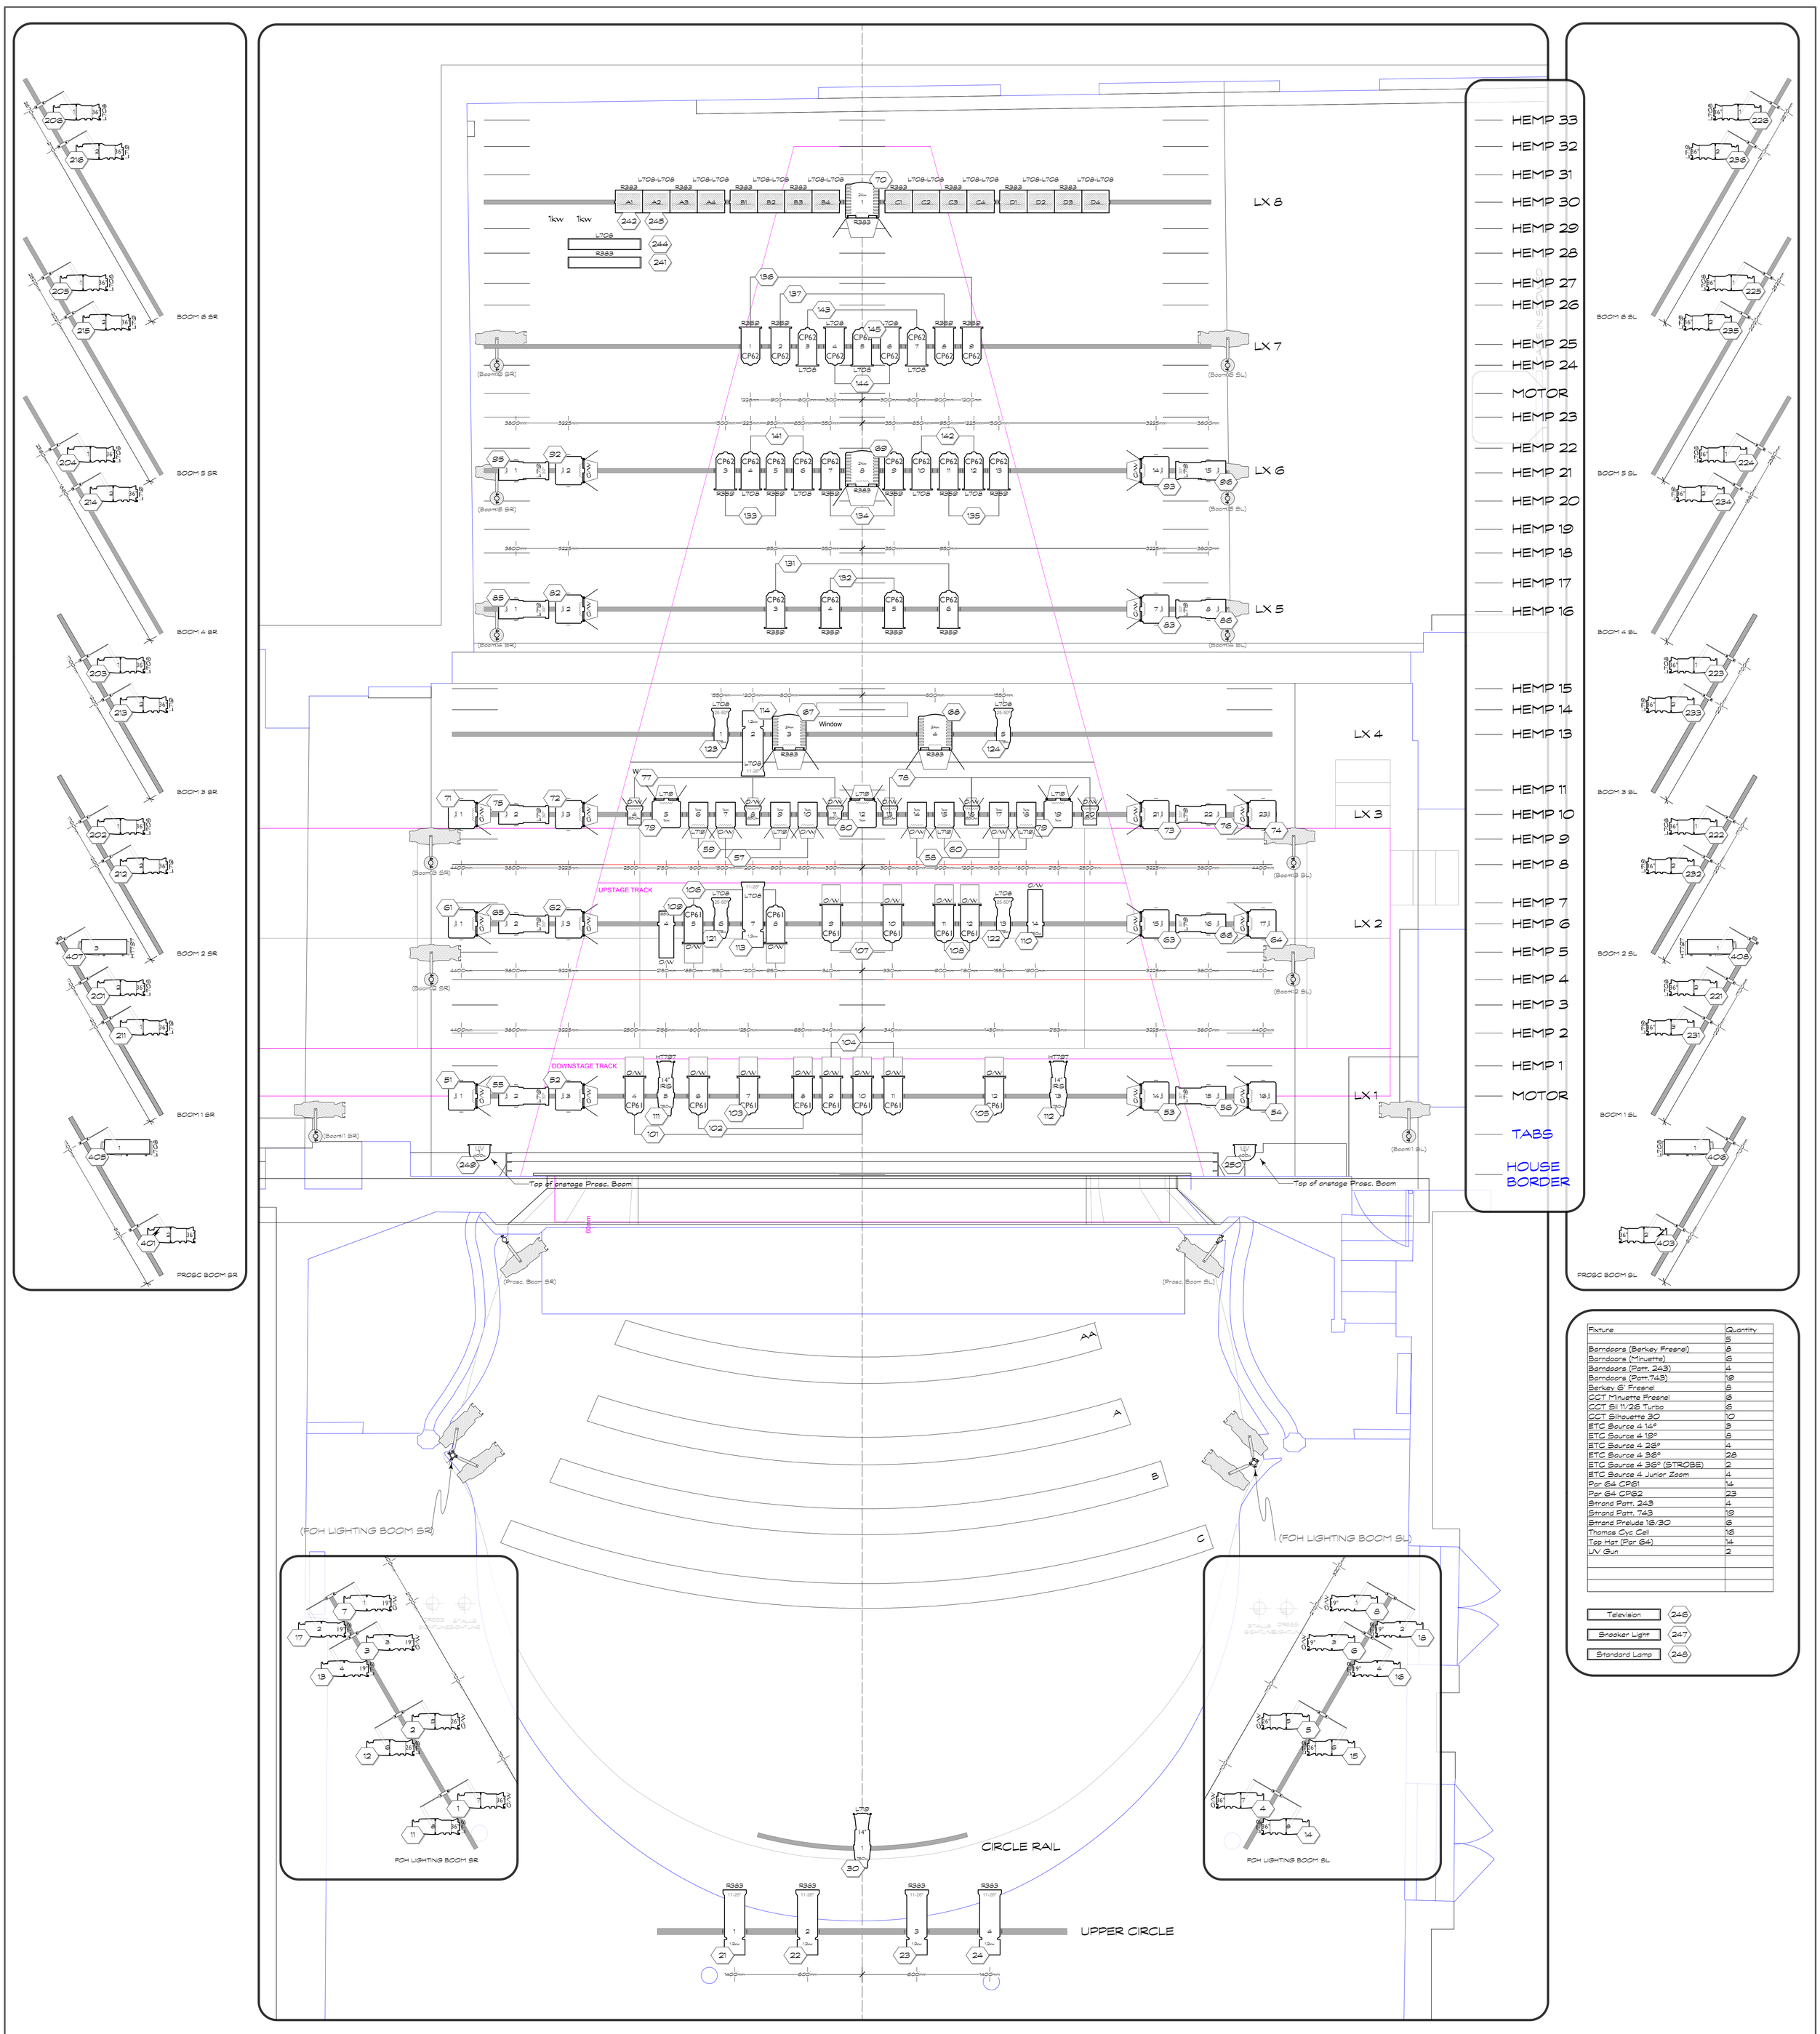

Fixture	Quantity
	5
Barndoors (Berkey Fresnel)	8
Barndoors (Minuette)	6
Barndoors (Patt. 243)	4
Barndoors (Patt.743)	19
Berkey 6" Fresnel	8
CCT Minuette Fresnel	6
CCT Sil 11/26 Turbo	6
CCT Silhouette 30	10
ETC Source 4 14°	3
ETC Source 4 19°	8
ETC Source 4 26°	4
ETC Source 4 36°	28
ETC Source 4 36° (STROBE)	2
ETC Source 4 Junior Zoom	4
Par 64 CP61	14
Par 64 CP62	23
Strand Patt. 243	4
Strand Patt. 743	19
Strand Prelude 16/30	6
Thomas Cyc Cell	16
Top Hat (Par 64)	14
UV Gun	2

Television (246)
Snooker Light (247)
Standard Lamp (248)

ETC Source 4 14°
ETC Source 4 19°
ETC Source 4 26°
ETC Source 4 36°
ETC Source 4 Junior Zoom
CCT Sil 11/26 Turbo
Prelude 16/30
CCT Silhouette 30
Strand Patt. 243
Strand Patt. 743
Berkey 6" Fresnel
ETC Source 4 36° (STROBE)
CCT Minuette Fresnel
Par 64 CP62
Par 64 CP61

Accessories

Barndoors (Patt.743)
Barndoors (Patt. 243)
Barndoors (Berkey Fresnel)
Top Hat (Par 64)
Barndoors (Minuette)

Legend

Color
Gobo
Unit Number
Hanging
Channel
Dimmer

Production Title: FAMILYMAN by Rikki Beadle-Blair

Drawing Title: LIGHTING GROUNDPLAN

Designer: Nick Barnes
Director: Dawn Reid
Drawn By: msd
Scale: 1/25
Venue: Theatre Royal, Stratford East
Date: 13th April 2008
Drawing No. 1 of 1
CAD File Name:

Mark Doubleday Lighting Design
2 Bath Cottages, Tubwell Lane, Nr. Heathfield, East Sussex. TN21 0BY
01435 813993/07941 102254
markdoubleday@mac.com